"Schedule A"

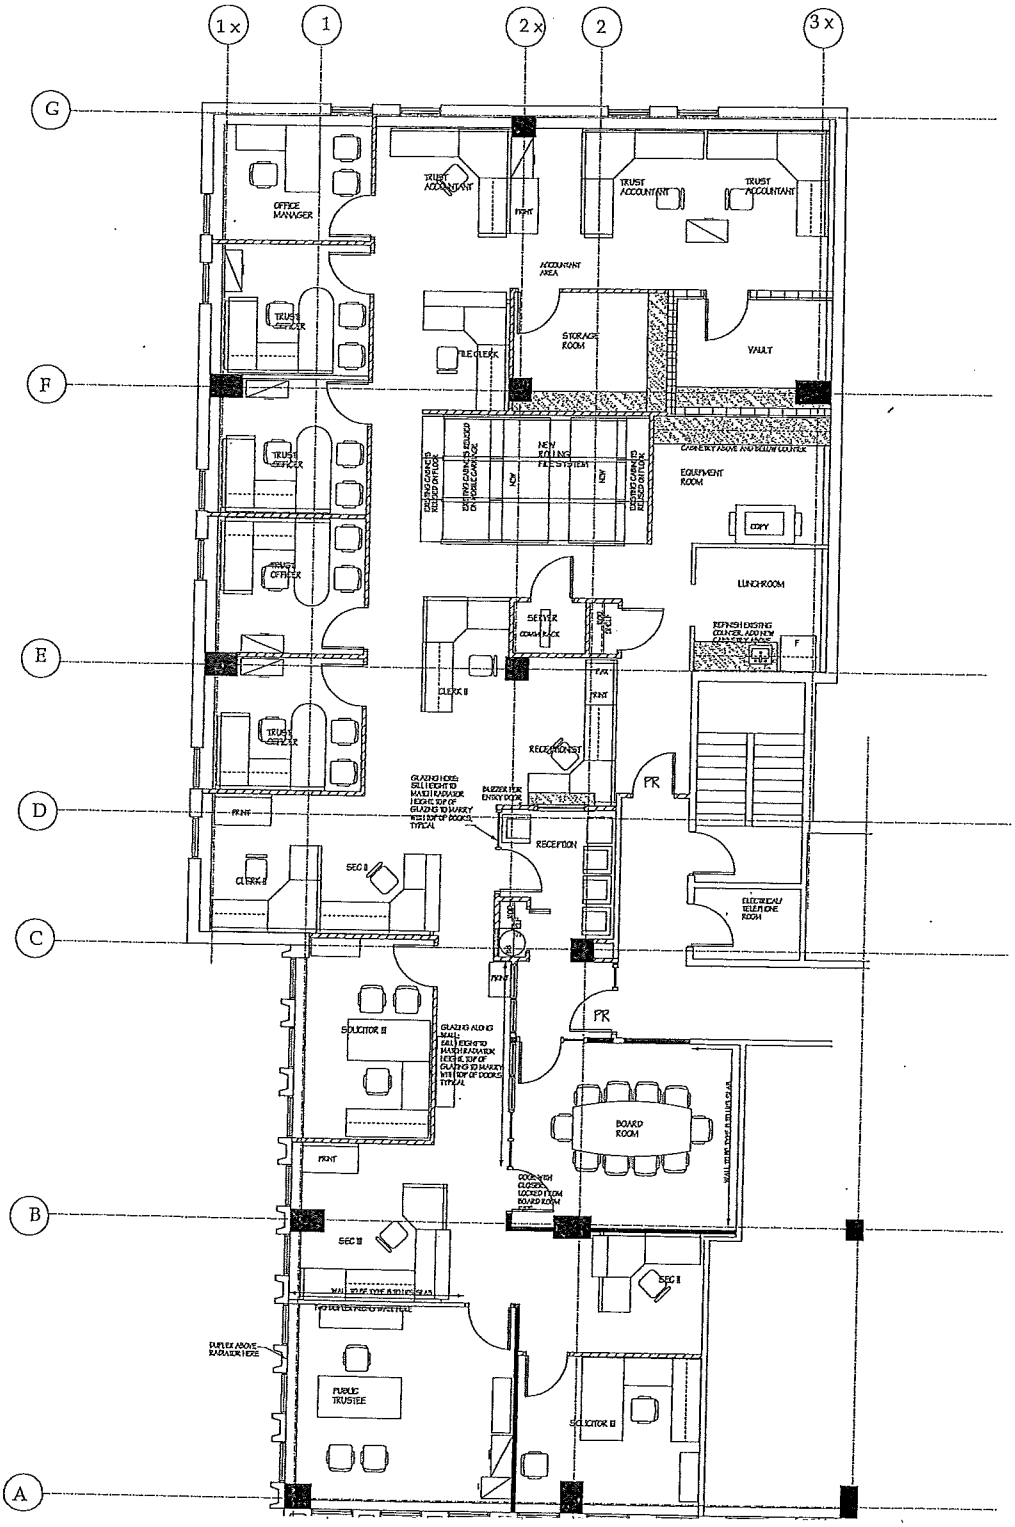

1 x
1
2 x
2
3 x
G
F
E
D
C
B
A
OFFICE MANAGER
TRUST ACCOUNTANT
TRUST ACCOUNTANT
TRUST ACCOUNTANT
ACCOUNTANT AREA
STORAGE ROOM
VAULT
FILE CLERK
NEW ROLLING FILE SYSTEM
EQUIPMENT ROOM
COPY
LUNCHROOM
SEC II
CLERK II
RECEPTIONIST
RECEPTION
PR
PR
SOLICITOR III
BOARD ROOM
SEC III
SEC II
PUBLIC TRUSTEE
SOLICITOR III