"Schedule A"

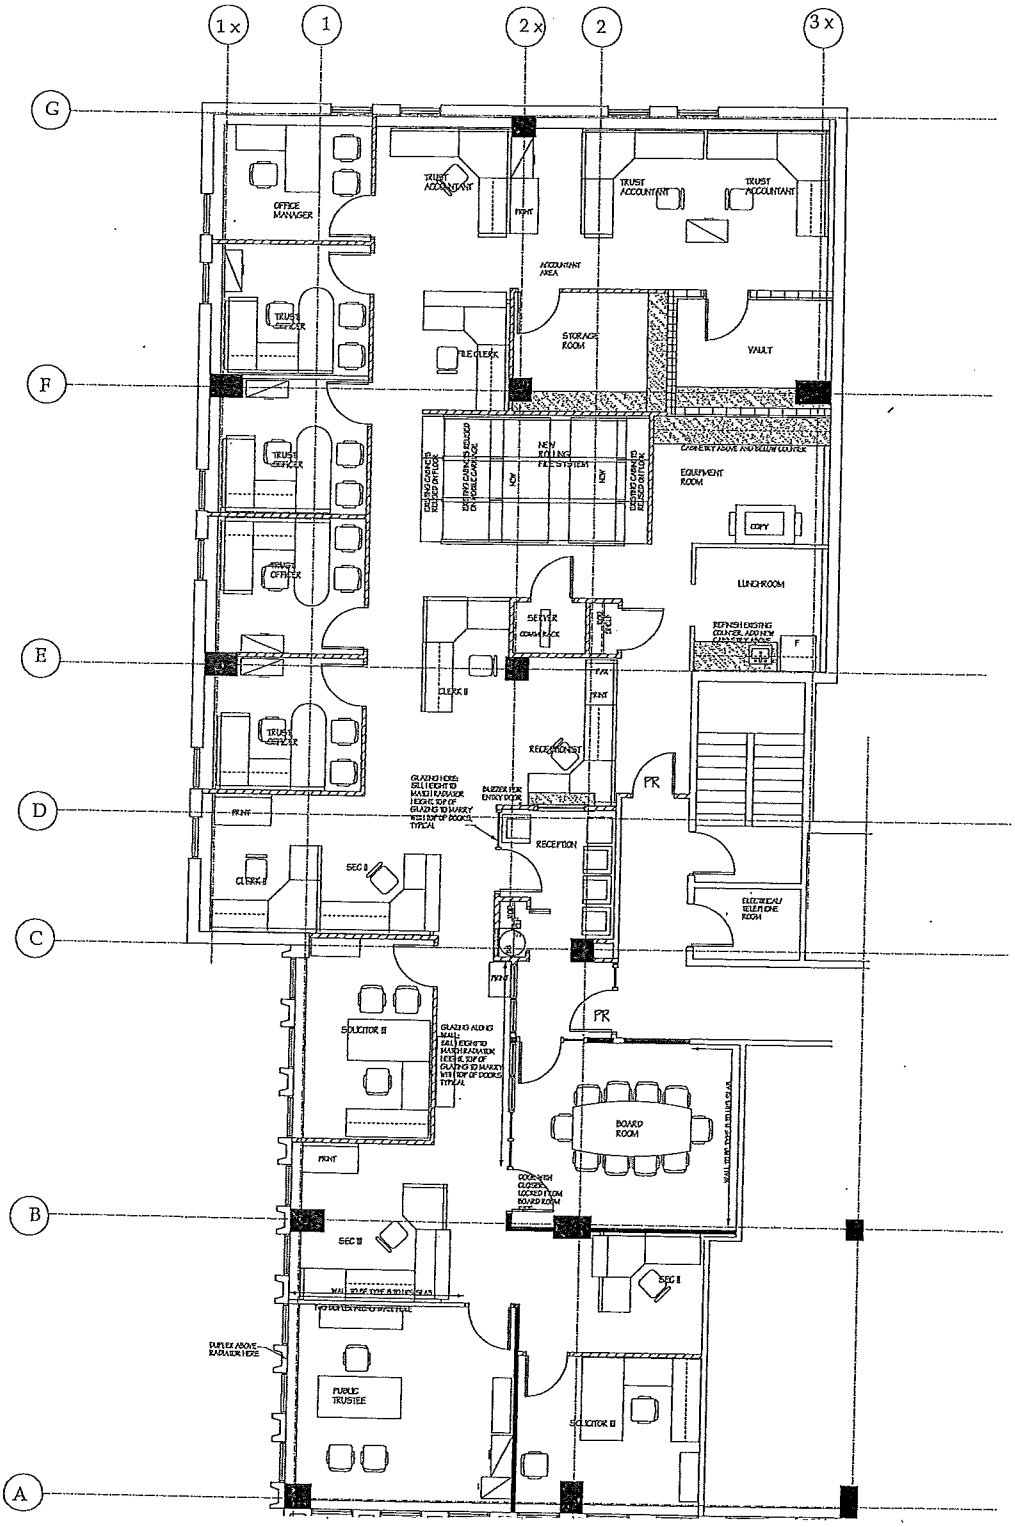
1x
1
2x
2
3x
G
F
E
D
C
B
A
OFFICE MANAGER
TRUST ACCOUNTANT
TRUST ACCOUNTANT
TRUST ACCOUNTANT
PRINT
ACCOUNTANT AREA
TRUST OFFICER
FILE CLERK
STORAGE ROOM
VAULT
TRUST OFFICER
NEW ROLLING FILE SYSTEM
EQUIPMENT ROOM
COPY
TRUST OFFICER
LUNCHROOM
SECTOR COMMUNITY
CLERK II
REFINISH EXISTING COUNTER, ADD NEW CASHIER'S AREA
TRUST OFFICER
RECEPTIONIST
PR
BUZZER FOR ENTRY DOOR
RECEPTION
CLERK II
SEC II
ELECTRICAL/TELEPHONE ROOM
SOLICITOR III
PR
BOARD ROOM
PRINT
SEC III
SEC II
PUBLIC TRUSTEE
SOLICITOR III